403643

ENIEWTOK MEDICAL FACILITY - PROPOSED PLAN FOR RADIOLOGY AND DARK ROOM COMBINATION

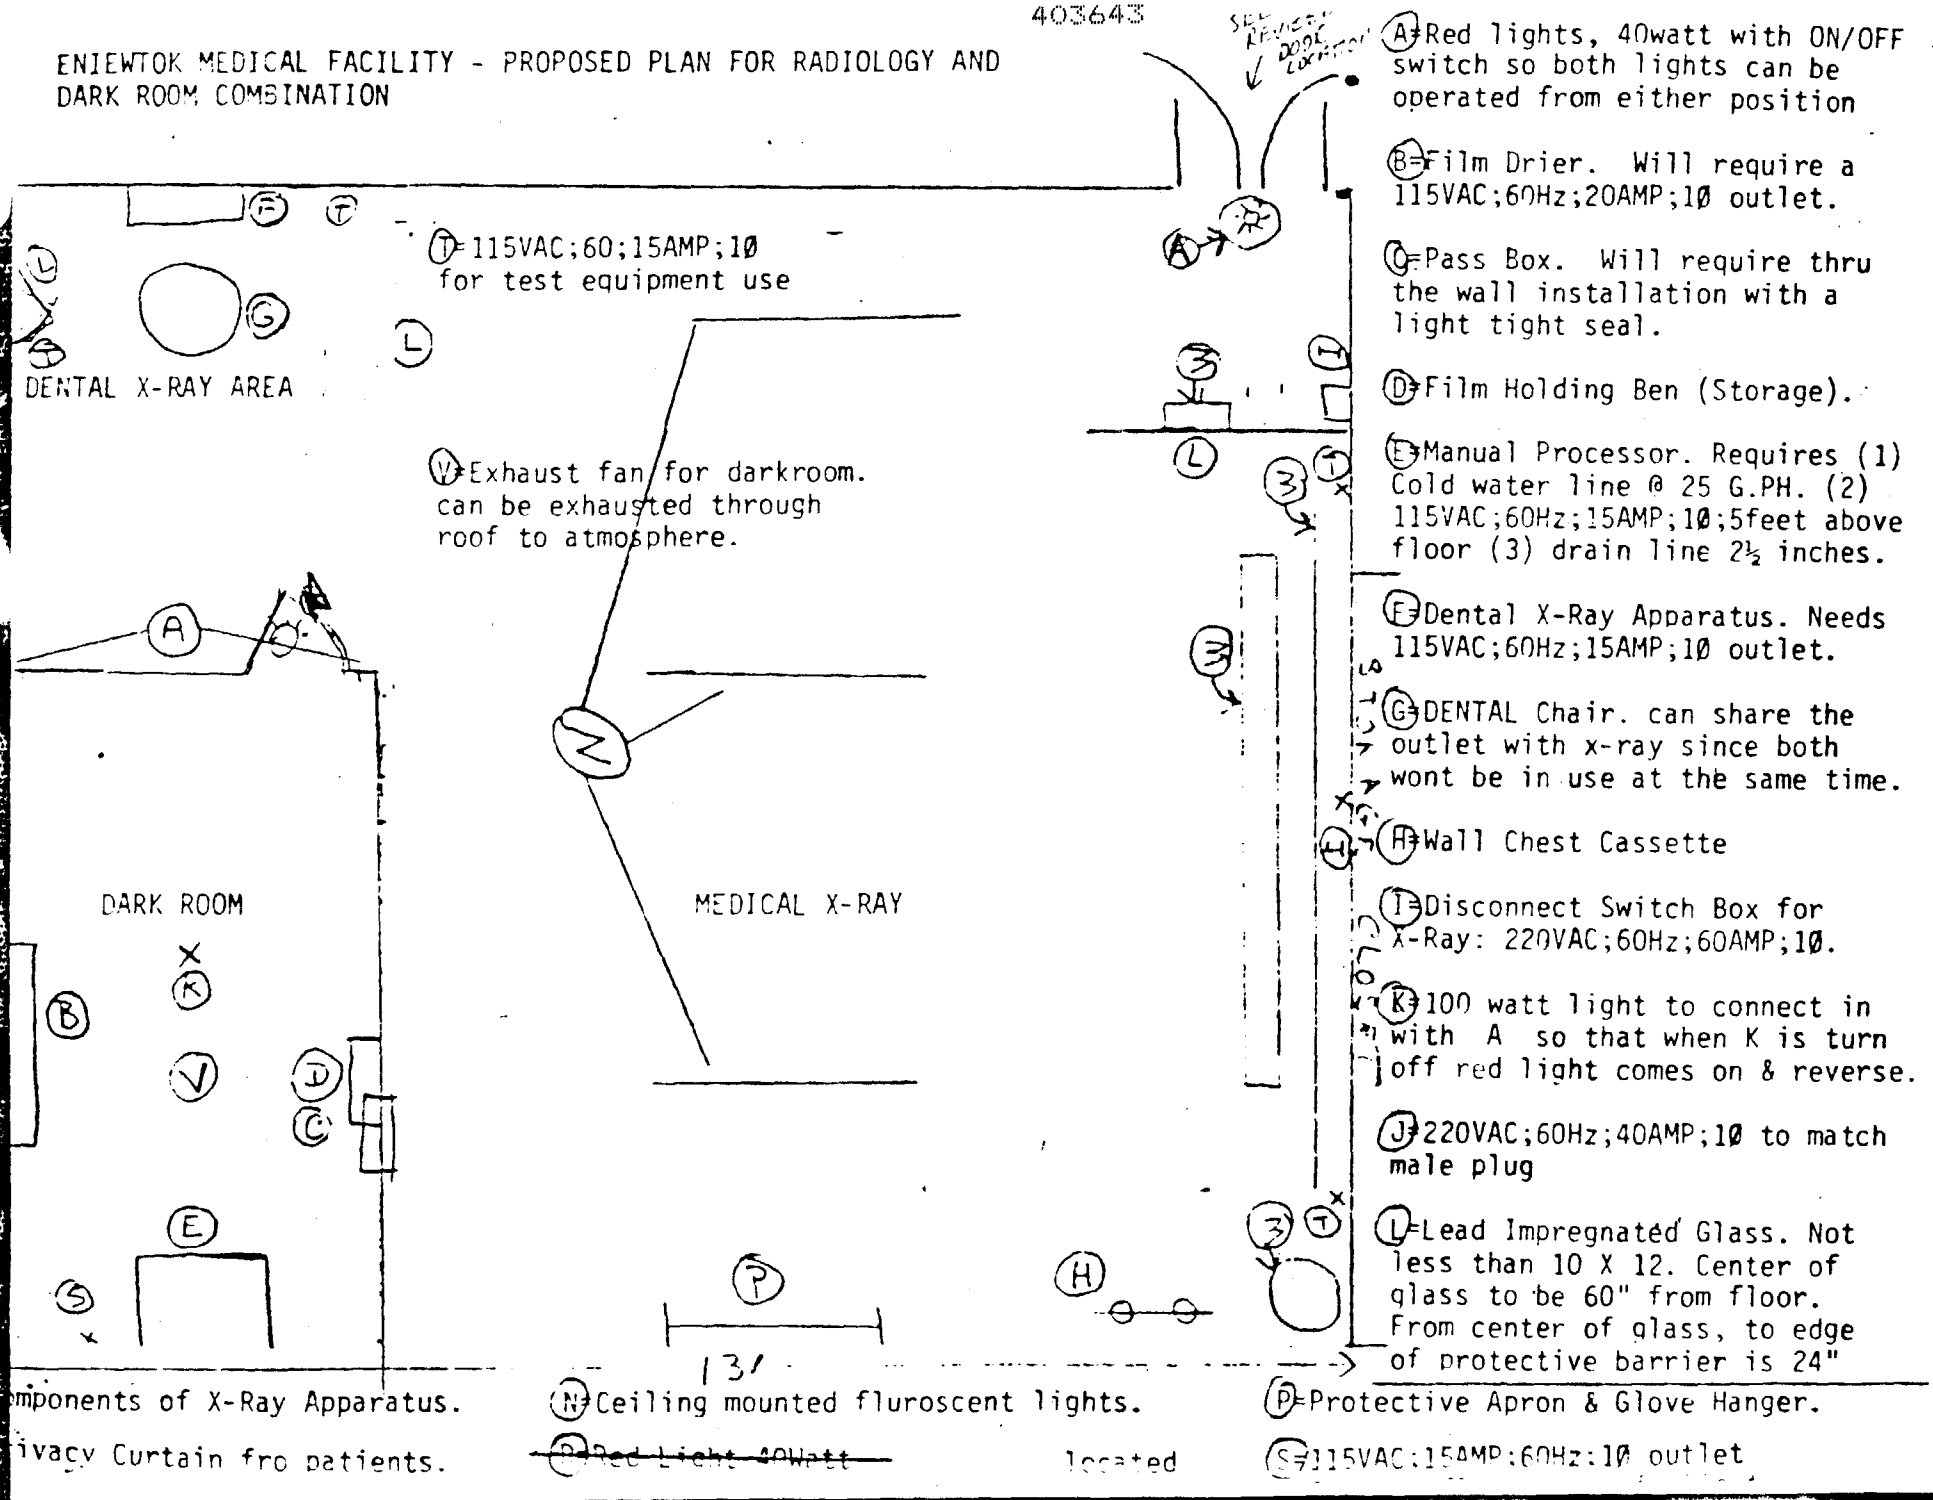

(A) Red lights, 40watt with ON/OFF switch so both lights can be operated from either position

(B) Film Drier. Will require a 115VAC;60Hz;20AMP;1Ø outlet.

(C) Pass Box. Will require thru the wall installation with a light tight seal.

(D) Film Holding Ben (Storage).

(E) Manual Processor. Requires (1) Cold water line @ 25 G.PH. (2) 115VAC;60Hz;15AMP;1Ø;5feet above floor (3) drain line 2½ inches.

(F) Dental X-Ray Apparatus. Needs 115VAC;60Hz;15AMP;1Ø outlet.

(G) DENTAL Chair. can share the outlet with x-ray since both wont be in use at the same time.

(H) Wall Chest Cassette

(I) Disconnect Switch Box for X-Ray: 220VAC;60Hz;60AMP;1Ø.

(K) 100 watt light to connect in with A so that when K is turn off red light comes on & reverse.

(J) 220VAC;60Hz;40AMP;1Ø to match male plug

(L) Lead Impregnated Glass. Not less than 10 X 12. Center of glass to be 60" from floor. From center of glass, to edge of protective barrier is 24"

(T) 115VAC;60;15AMP;1Ø for test equipment use

(V) Exhaust fan for darkroom. can be exhausted through roof to atmosphere.

mponents of X-Ray Apparatus.

ivacy Curtain fro patients.

(N) Ceiling mounted fluroscent lights.

~~(R) Red Light 40Watt~~ located

(P) Protective Apron & Glove Hanger.

(S) 115VAC;15AMP;60Hz;1Ø outlet